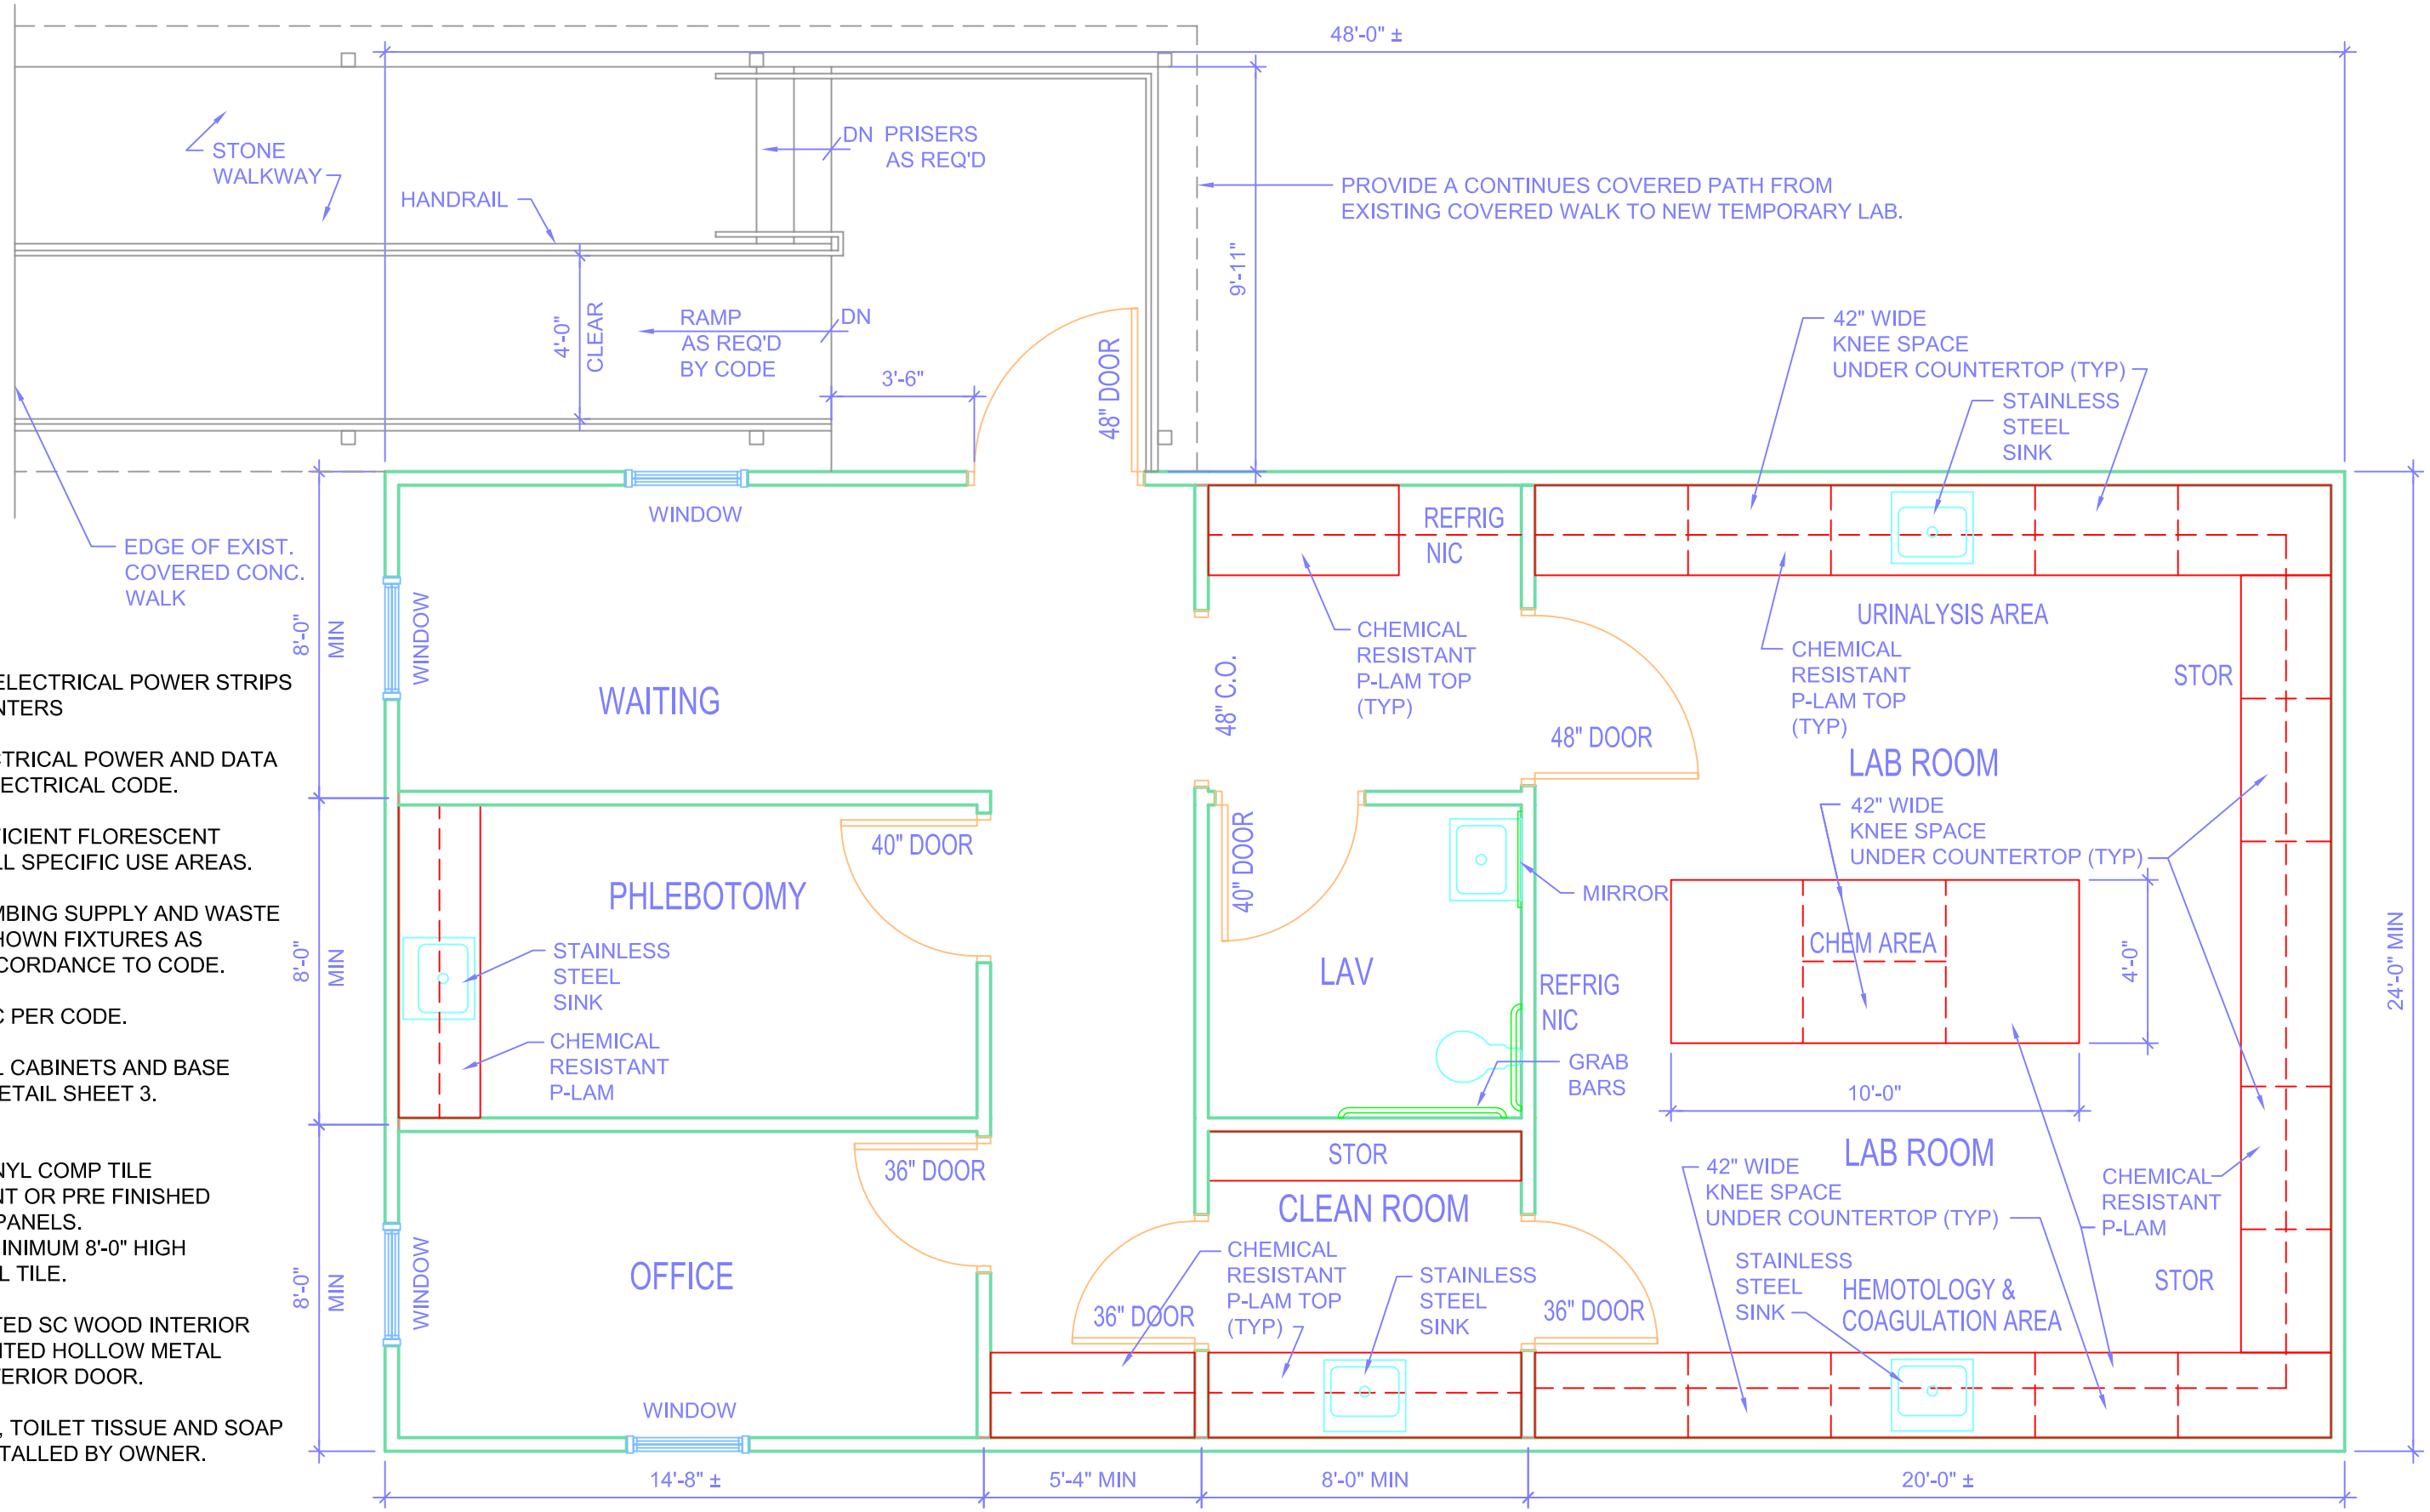

GENERAL NOTES

1. PROVIDE GFI ELECTRICAL POWER STRIPS ABOVE ALL COUNTERS

2. PROVIDE ELECTRICAL POWER AND DATA OUTLETS PER ELECTRICAL CODE.

3. PROVIDE SUFFICIENT FLORESCENT LIGHTING FOR ALL SPECIFIC USE AREAS.

4. PROVIDE PLUMBING SUPPLY AND WASTE TO AND FROM SHOWN FIXTURES AS REQUIRED IN ACCORDANCE TO CODE.

5. PROVIDE HVAC PER CODE.

6. PROVIDE WALL CABINETS AND BASE CABINETS PER DETAIL SHEET 3.

7. FINISHES:
   A. FLOORS: VINYL COMP TILE
   B. WALLS: PAINT OR PRE FINISHED WASHABLE PANELS.
   C. CEILINGS: MINIMUM 8'-0" HIGH ACOUSTICAL TILE.

8. DOORS: PAINTED SC WOOD INTERIOR DOORS AND PAINTED HOLLOW METAL (INSULATED) EXTERIOR DOOR.

9. PAPER TOWEL, TOILET TISSUE AND SOAP DISPENSERS INSTALLED BY OWNER.

MARK	DATE	BY	DESCRIPTION
REVISIONS			

DATE 6/14/06
PROJECT 03142-01
DESIGNED
DRAWN JRG
CHECKED SWS

RODRIGUEZ RIPLEY MADDUX MOTLEY
ARCHITECTS

PROJECT
WOODROW WILSON REHABILITATION CENTER
TEMPORARY LABORATORY

DRAWING

SHEET 2
OF